3000 Series - Fixed

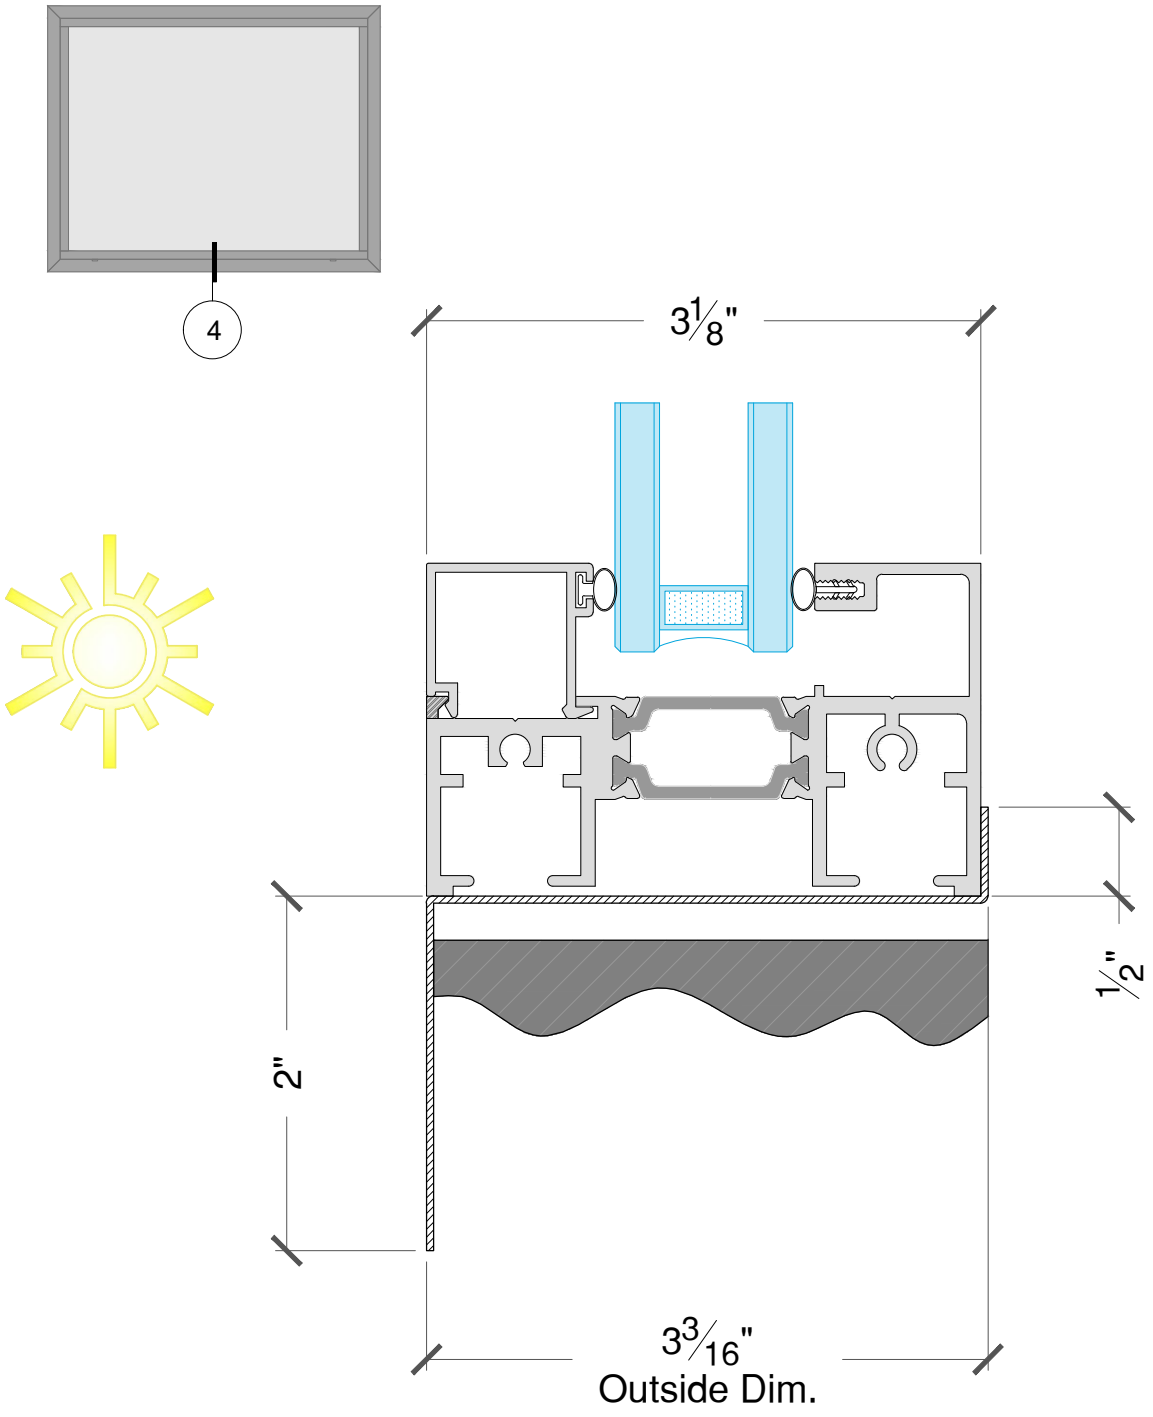

Note: Sill pans for 3000 Series Casements & Awnings are of same size.

4c Fixed Sill w/ Sill Pan